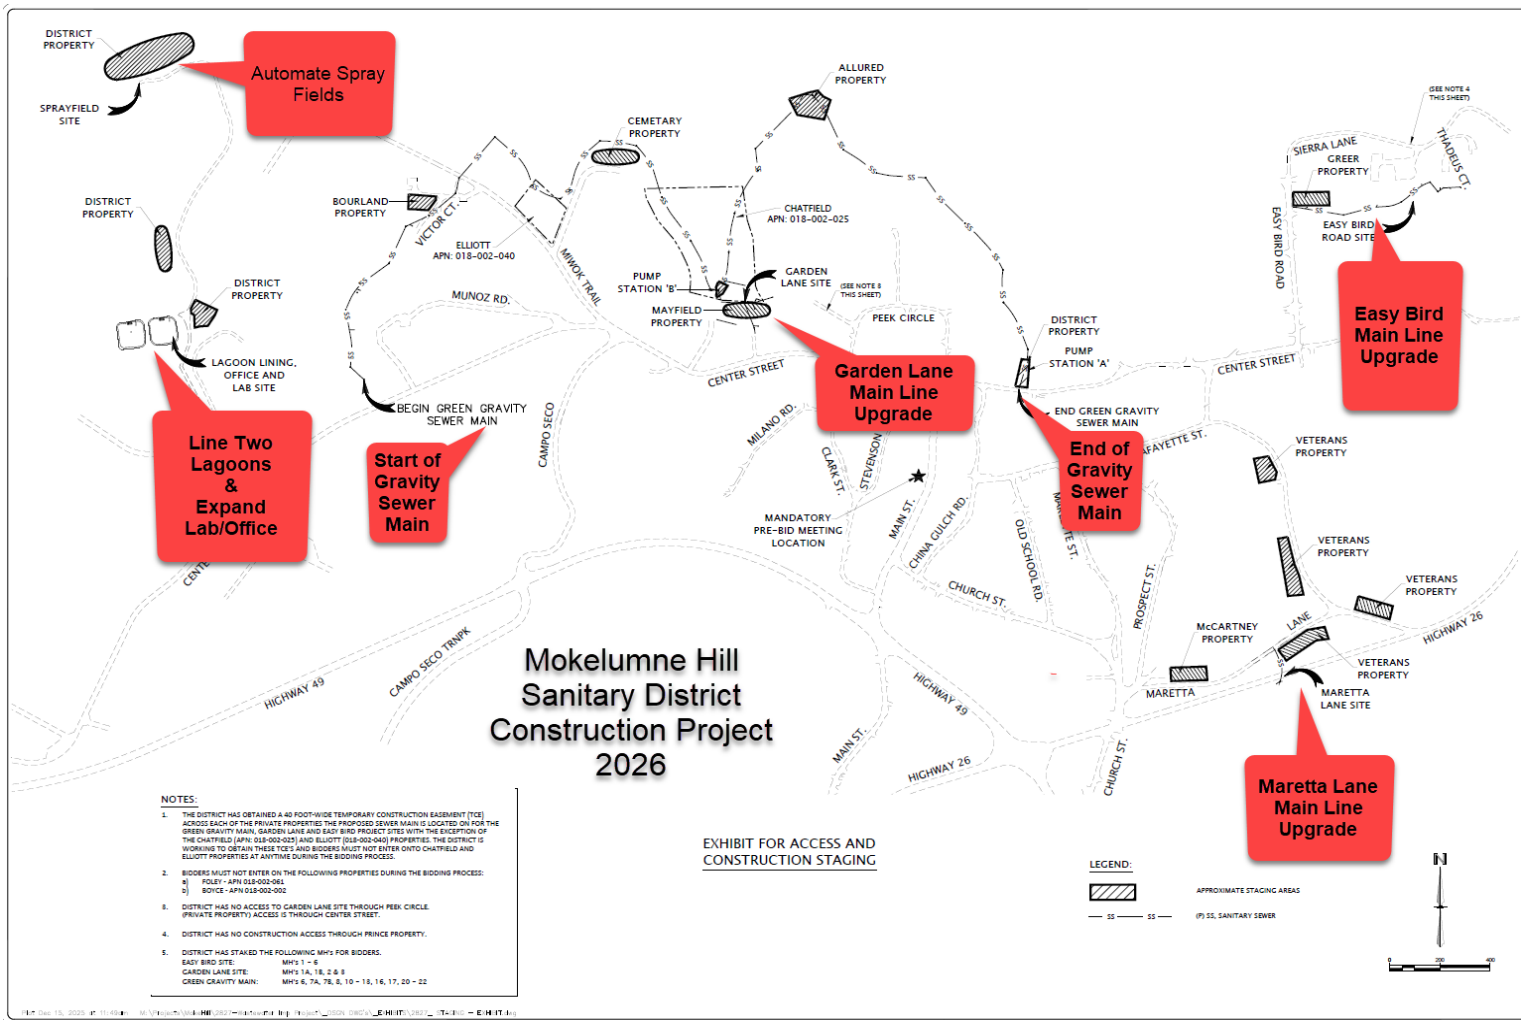

NOTES:

1. THE DISTRICT HAS OBTAINED A 40 FOOT-WIDE TEMPORARY CONSTRUCTION EASEMENT (TCE) ACROSS EACH OF THE PRIVATE PROPERTIES THE PROPOSED SEWER MAIN IS LOCATED ON FOR THE GREEN GRAVITY MAIN, GARDEN LANE AND EASY BIRD PROJECT SITES WITH THE EXCEPTION OF THE CHATFIELD (APN: 018-002-025) AND ELLIOTT (018-002-040) PROPERTIES. THE DISTRICT IS WORKING TO OBTAIN THESE TCE'S AND BIDDERS MUST NOT ENTER ONTO CHATFIELD AND ELLIOTT PROPERTIES AT ANYTIME DURING THE BIDDING PROCESS.
2. BIDDERS MUST NOT ENTER ON THE FOLLOWING PROPERTIES DURING THE BIDDING PROCESS:
   a) FOLEY - APN 018-002-061
   b) BOYCE - APN 018-002-002
3. DISTRICT HAS NO ACCESS TO GARDEN LANE SITE THROUGH PEEK CIRCLE. (PRIVATE PROPERTY) ACCESS IS THROUGH CENTER STREET.
4. DISTRICT HAS NO CONSTRUCTION ACCESS THROUGH PRINCE PROPERTY.
5. DISTRICT HAS STAKED THE FOLLOWING MH's FOR BIDDERS.

EASY BIRD SITE:	MH's 1 - 6
GARDEN LANE SITE:	MH's 1A, 1B, 2 & 8
GREEN GRAVITY MAIN:	MH's 6, 7A, 7B, 8, 10 - 13, 16, 17, 20 - 22